THIS DRAWING IS UNPUBLISHED. RELEASED FOR PUBLICATION - ,- .
© COPYRIGHT - By - ALL RIGHTS RESERVED.

LOC	DIST
AD	00

REVISIONS

P	LTR	DESCRIPTION	DATE	DWN	APVD
	G	REVISED PER ECO-14-000068	23APR2014	NK	MM

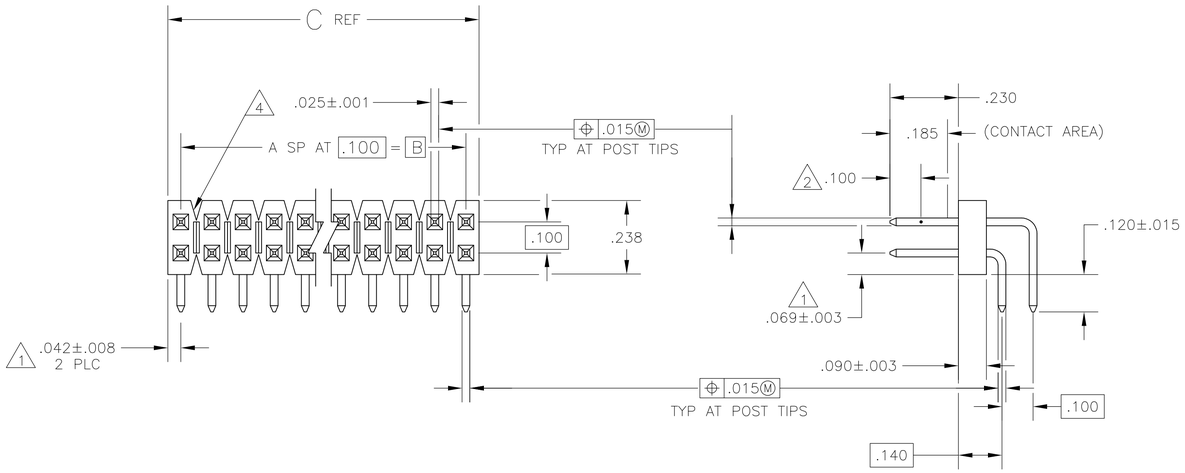

1. THE NOTED DIMENSIONS APPLY AT THE INTERSECTION OF THE POST AND HOUSING
2. POINT OF MEASUREMENT FOR PLATING THICKNESS.
3. ASSEMBLY MAY BE BROKEN TO THE DESIRED NUMBER OF POSITIONS
4. BREAKAWAY NOTCH ANGLE CAN BE ORIENTED TO THE RIGHT (AS SHOWN) OR TO THE LEFT
5. OBSOLETE PARTS: OBSOLETE CIS STREAMLINING PER D.RENAUD/D.SINISI

	C	B	A	NO OF POSN	ASSEMBLY PART NUMBER
	3.984	3.900	39	80	4-103149-0
5 OBSOLETE	3.884	3.800	38	78	~~3-103149-9~~
	3.784	3.700	37	76	~~3-103149-8~~
	3.684	3.600	36	74	~~3-103149-7~~
5 SUPERSEDED BY 8-146308-6	3.584	3.500	35	72	~~3-103149-6~~
	3.484	3.400	34	70	~~3-103149-5~~
	3.384	3.300	33	68	~~3-103149-4~~
5 OBSOLETE	3.284	3.200	32	66	~~3-103149-3~~
	3.184	3.100	31	64	~~3-103149-2~~
	3.084	3.000	30	62	~~3-103149-1~~
	2.984	2.900	29	60	~~3-103149-0~~
	2.884	2.800	28	58	~~2-103149-9~~
	2.784	2.700	27	56	2-103149-8
5 OBSOLETE	2.684	2.600	26	54	~~2-103149-7~~
	2.584	2.500	25	52	~~2-103149-6~~
	2.484	2.400	24	50	~~2-103149-5~~
	2.384	2.300	23	48	~~2-103149-4~~
	2.284	2.200	22	46	~~2-103149-3~~
	2.184	2.100	21	44	~~2-103149-2~~
	2.084	2.000	20	42	~~2-103149-1~~
	1.984	1.900	19	40	2-103149-0
5 OBSOLETE	1.884	1.800	18	38	~~1-103149-9~~
	1.784	1.700	17	36	~~1-103149-8~~
	1.684	1.600	16	34	1-103149-7
5 OBSOLETE	1.584	1.500	15	32	~~1-103149-6~~
	1.484	1.400	14	30	1-103149-5
5 OBSOLETE	1.384	1.300	13	28	~~1-103149-4~~
	1.284	1.200	12	26	1-103149-3
5 OBSOLETE	1.184	1.100	11	24	~~1-103149-2~~
	1.084	1.000	10	22	~~1-103149-1~~
	.984	.900	9	20	1-103149-0
5 OBSOLETE	.884	.800	8	18	~~103149-9~~
	.784	.700	7	16	103149-8
	.684	.600	6	14	103149-7
	.584	.500	5	12	103149-6
	.484	.400	4	10	103149-5
5 OBSOLETE	.384	.300	3	8	~~103149-4~~
	.284	.200	2	6	103149-3
5 SUPERSEDED BY 5-146308-2	.184	.100	1	4	~~103149-2~~
5 OBSOLETE	.084	—	—	2	~~103149-1~~

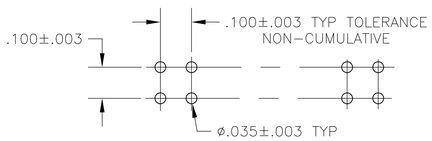

RECOMMENDED HOLE LAYOUT

THIS DRAWING IS A CONTROLLED DOCUMENT.

DIMENSIONS: INCHES

TOLERANCES UNLESS OTHERWISE SPECIFIED:
0 PLC ± –
1 PLC ± –
2 PLC ± –
3 PLC ± .005
4 PLC ± –
ANGLES ± –

MATERIAL: HOUSING: FLAME RETARDANT THERMOPLASTIC, COLOR:BLACK; POST: COPPER ALLOY

FINISH :POST: .000030 GOLD IN THE CONTACT AREA, .000100-.000200 MATTE TIN-LEAD ON THE SOLDER TAIL, ALL OVER .000050 NICKEL

DWN H MOLL 23OCT87
CHK T. CLARK 23OCT87
APVD T. CLARK 29OCT87
PRODUCT SPEC —
APPLICATION SPEC —
WEIGHT —

TE Connectivity

NAME: HEADER ASSY, MOD II, BREAKAWAY, DOUBLE ROW, .100X.100 ℄, RIGHT ANGLE, WITH .025 SQ POSTS

SIZE	CAGE CODE	DRAWING NO	RESTRICTED TO
A1	–	C-103149	—

CUSTOMER DRAWING | SCALE 4:1 | SHEET 1 OF 1 | REV G

4805 (3/11)

Downloaded From Oneyac.com

单击下面可查看定价，库存，交付和生命周期等信息

>>TE Connectivity(泰科)

Downloaded From Oneyac.com