THIS DRAWING IS UNPUBLISHED. RELEASED FOR PUBLICATION – , – .
© COPYRIGHT – By – ALL RIGHTS RESERVED.

LOC	DIST
AD	00

REVISIONS

P	LTR	DESCRIPTION	DATE	DWN	APVD
	L	REVISED PER ECO-14-000066	27JUN2014	NK	MM

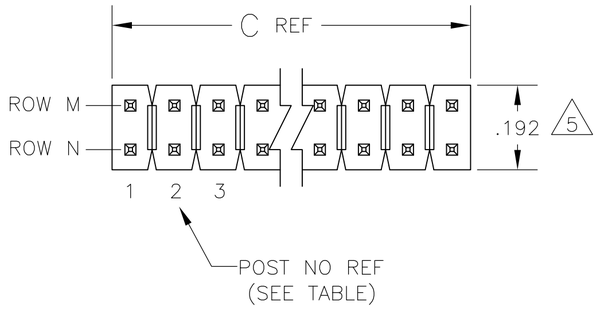

1 TRUE POSITION TOLERANCE OF THE POST TIPS APPLIES WHEN THE HEADER IS HELD FLAT AGAINST THE PRINTED CIRCUIT BOARD.

2 THE NOTED DIMENSIONS APPLY AT THE INTERSECTION OF THE POST AND HOUSING.

3 POINT OF MEASUREMENT FOR PLATING THICKNESS.

4 RETENTION FEATURES ON SOLDER TAILS, LOCATED AT MANUFACTURERS OPTION.

5 FOR 2 POSITION PART ONLY, THE NOTED DIMENSION IS .184±0.16

6 ⌖ .020 Ⓜ FOR KINKED TAILS.

7 OBSOLETE PARTS: OBSOLETE CIS STREAMLINING PER D.RENAUD/D.SINISI

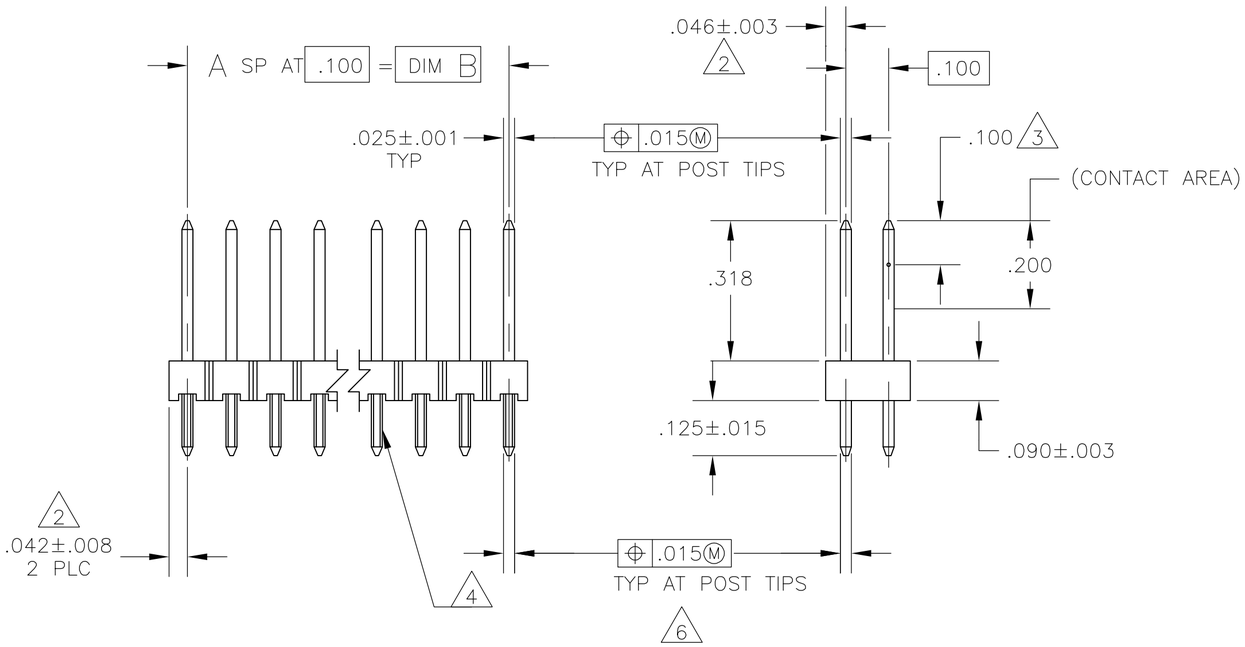

	3.984	3.900	39	80	2-104432-0
7 OBSOLETE	2.984	2.900	29	60	~~1-104432-9~~
	2.484	2.400	24	50	~~1-104432-8~~
	1.984	1.900	19	40	1-104432-7
7 OBSOLETE	1.684	1.600	16	34	~~1-104432-6~~
	1.484	1.400	14	30	~~1-104432-5~~
	1.384	1.300	13	28	~~1-104432-4~~
	1.284	1.200	12	26	~~1-104432-3~~
	1.184	1.100	11	24	~~1-104432-2~~
	1.084	1.000	10	22	~~1-104432-1~~
	.984	.900	9	20	~~1-104432-0~~
	.884	.800	8	18	~~104432-9~~
	.784	.700	7	16	104432-8
	.684	.600	6	14	104432-7
7 OBSOLETE	.584	.500	5	12	~~104432-6~~
	.484	.400	4	10	~~104432-5~~
	.384	.300	3	8	104432-4
	.284	.200	2	6	104432-3
	.184	.100	1	4	104432-2
	.084	–	–	2	104432-1
	C	B	A	NO OF POSN	ASSEMBLY PART NUMBER

104432

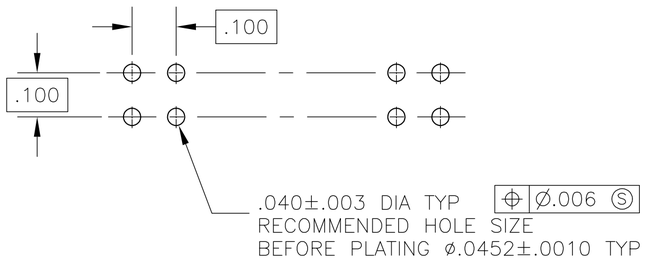

RECOMMENDED HOLE LAYOUT

THIS DRAWING IS A CONTROLLED DOCUMENT.

DIMENSIONS: INCHES

TOLERANCES UNLESS OTHERWISE SPECIFIED:
0 PLC ± –
1 PLC ± –
2 PLC ± –
3 PLC ± .005
4 PLC ± –
ANGLES ± –

MATERIAL HOUSING: FLAME RETARDANT THERMOPLASTIC COLOR-BLACK
POST: COPPER ALLOY

FINISH POST: .000030 GOLD IN CONTACT AREA, .000100-.000200 MATTE TIN-LEAD ON SOLDER TAIL, ALL OVER .000050 NICKEL

DWN H MOLL 28JUN88
CHK R FEIDT 28JUN88
APVD R FEIDT 28JUN88
PRODUCT SPEC —
APPLICATION SPEC —
WEIGHT —

TE Connectivity

NAME
HEADER ASSY, MOD II, BREAKAWAY, DBL ROW, .100X.100 CL , VERT, .025 SQ POSTS, WITH RETENTION FEATURE

SIZE	CAGE CODE	DRAWING NO	RESTRICTED TO
A2	00779	C-104432	—

CUSTOMER DRAWING | SCALE 4:1 | SHEET 1 OF 1 | REV L

1471-9 (3/11)

Downloaded From Oneyac.com

单击下面可查看定价，库存，交付和生命周期等信息

>>TE Connectivity(泰科)

Downloaded From Oneyac.com