© – TE Connectivity. All Rights Reserved.

REVISIONS					
P	LTR	DESCRIPTION	DATE	DWN	APVD
	BG	ECO-20-004897	24AUG2020	SB	JB

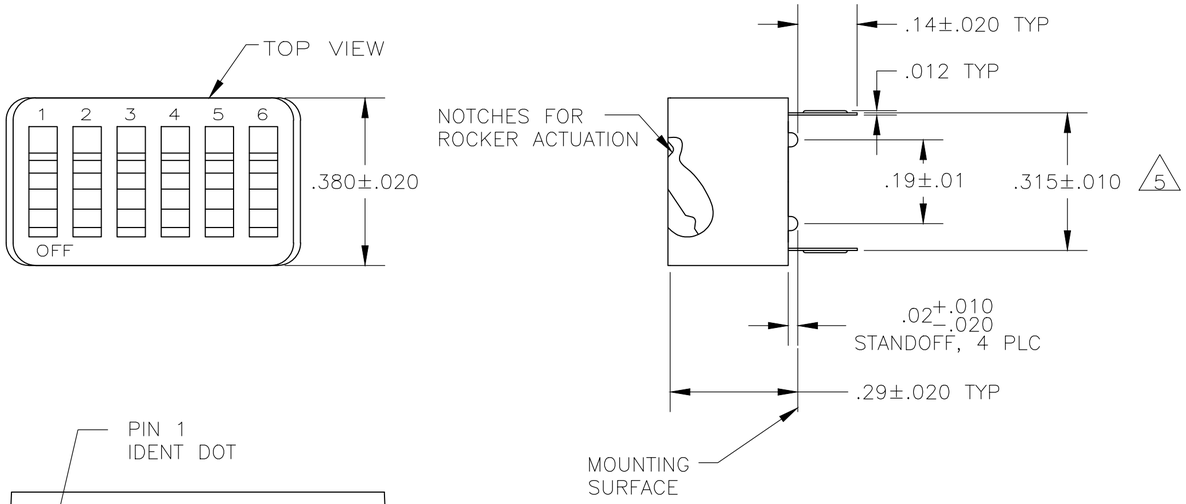

1. FOR ADDITIONAL SPECIFICATIONS SEE AMP PRODUCT SPEC 108-7519.
2. SWITCH SHOWN IN OPEN POSITION.
3. ALL CHARACTERS AND ROCKERS ARE WHITE, HOUSING IS BLACK.
4. LASER MARKING WILL VARY ON 2 & 3 POSITION SIDES DUE TO SPACE RESTRICTIONS.

5. .315 DIMENSION APPLIES AT TERMINAL TIPS. TERMINALS ARE $.300^{+.010}_{-.000}$ AT MOUNTING SURFACE.

6. ALL MATERIALS AND FINISHES SHALL COMPLY WITH EU DIRECTIVE 2002/95/EC OF 27JAN2003 (ROHS).

7. OBSOLETE PARTS: OBSOLETE CIS STREAMLINING PER D.RENAUD/D.SINISI

8 MARKS WILL BE ADDED BY LASER MARK PROCESS.

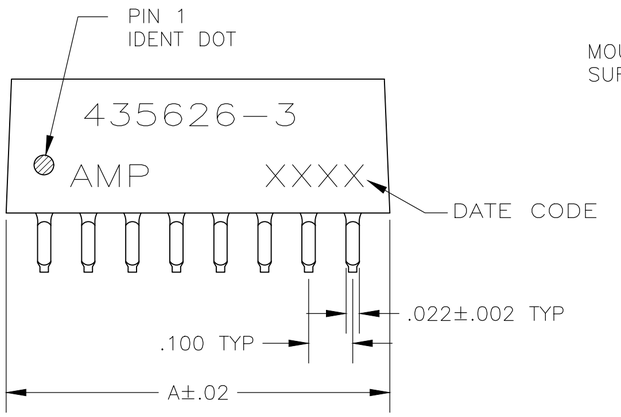

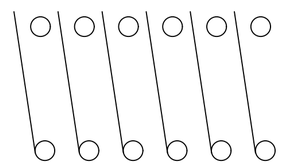

CONTACT ARRANGEMENT

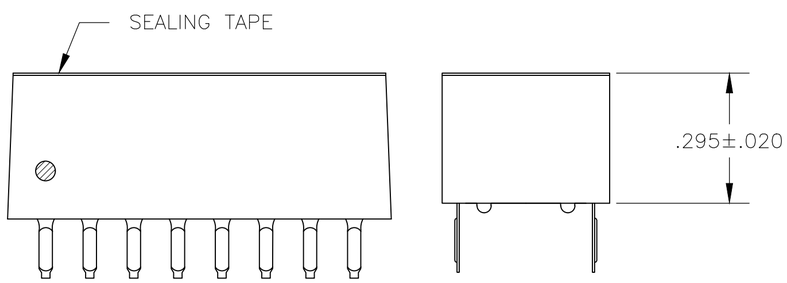

FIG 1

	TOP MARKING	STEELING TAPE	A	NO. OF POSN.	PART NO.
7 OBSOLETE	AS SHOWN	6	~~1.08~~	~~10~~	~~9-435626-4~~
		6	.88	8	9-435626-2
7 OBSOLETE		6	~~.78~~	~~7~~	~~9-435626-1~~
		6	.68	6	9-435626-0
		FIG 1 6	.48	4	8-435626-8
OBSOLETE		6	~~.38~~	~~3~~	~~8-435626-7~~
		6	.28	2	8-435626-6
		6	.88	8	5-435626-5
		6	.58	5	5-435626-2
OBSOLETE		6	~~.48~~	~~4~~	~~5-435626-1~~
OBSOLETE					4-435626-9
SURESEDED			1.28	12	4-435626-6
			1.08	10	4-435626-4
SUPERSEDED BY 2-435668-9			.98	9	4-435626-3
			.88	8	4-435626-2
7 OBSOLETE		FIG 1	~~.78~~	~~7~~	~~4-435626-1~~
			.68	6	4-435626-0
SURESEDED			.58	5	3-435626-9
			.48	4	3-435626-8
7 OBSOLETE			~~.38~~	~~3~~	~~3-435626-7~~
OBSOLETE			~~.28~~	~~2~~	~~3-435626-6~~
OBSOLETE			.28	2	1-435626-9
SUPERSEDED			1.08	10	435626-7
			.88	8	435626-5
SUPERSEDED BY 2-435668-7			.78	7	435626-4
SUPERSEDED BY 435668-5			.68	6	435626-3
			.58	5	435626-2
435626-3 SHOWN			.48	4	435626-1

435626

THIS DRAWING IS A CONTROLLED DOCUMENT.

DIMENSIONS: INCHES

TOLERANCES UNLESS OTHERWISE SPECIFIED:
0 PLC ± –
1 PLC ± –
2 PLC ± –
3 PLC ± .005
4 PLC ± –
ANGLES ± –

MATERIAL
HOUSING & ROCKERS: POLYESTER
CONTACTS: BERYLLIUM COPPER

FINISH
CONTACTS: PLATED .000030 MIN GOLD IN CONTACT AREA OVER .000050 MIN NICKEL

DWN R.TALLEY 1-2-90
CHK R.MILLER 1-3-90
APVD H.LEITER 1-3-90
PRODUCT SPEC —
APPLICATION SPEC —
WEIGHT —

TE Connectivity

NAME
SWITCH ASSY, DIP, TYPE C, 7000 SERIES, SPST, LOW PROFILE

SIZE	CAGE CODE	DRAWING NO	RESTRICTED TO
A2	00779	C-435626	—

CUSTOMER DRAWING | SCALE 4:1 | SHEET 1 OF 1 | REV BG

1471-9 (1/15)

Downloaded From Oneyac.com

单击下面可查看定价，库存，交付和生命周期等信息

>>TE Connectivity(泰科)

Downloaded From Oneyac.com