THIS DRAWING IS UNPUBLISHED. RELEASED FOR PUBLICATION -,- .
© COPYRIGHT - By - ALL RIGHTS RESERVED.

LOC	DIST
CM	00

REVISIONS

P	LTR	DESCRIPTION	DATE	DWN	APVD
	B3	REVISED PER ECR-17-013148	29MAY2018	BDA	SG

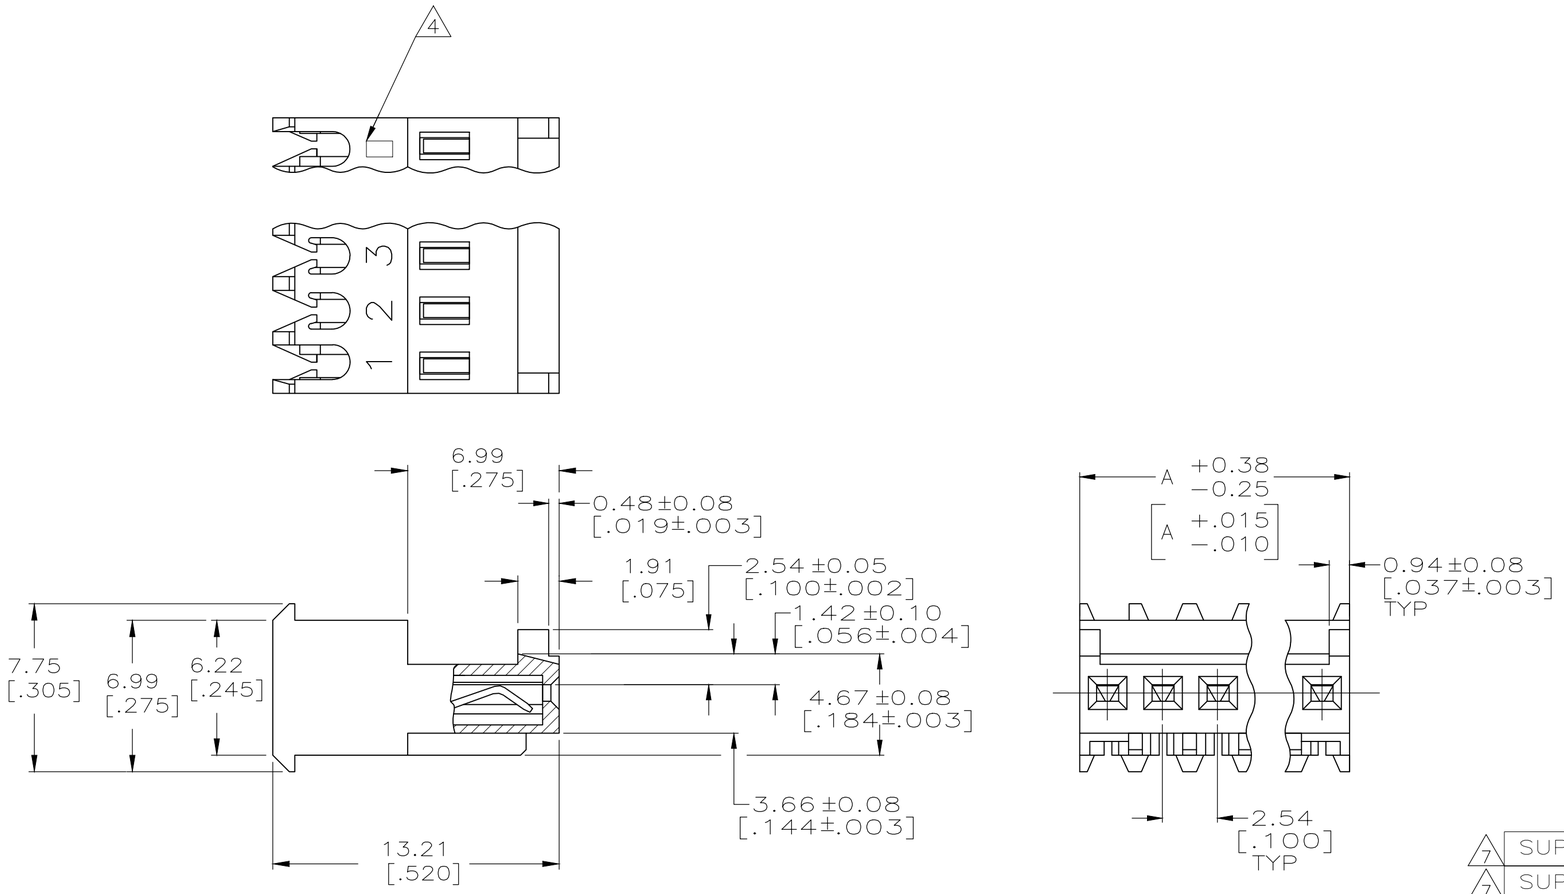

1. MATERIAL: CONNECTOR–NYLON UL94V–0 (BLACK)
CONTACTS–0.30 [.012] THICK COPPER ALLOY
BRIGHT TIN–LEAD 0.00203 [.000080] MIN THICK FOR CONTACTS
644578–2 THRU 1–644578–5
MATTE WHISKER MITIGATED TIN PLATE 0.00203 [.000080] MIN THICK
OVER 0.00076 [.000030] MIN THICK NICKEL FOR CONTACTS
3–644578–2 THRU 4–644578–5

2. CONTACTS ACCEPT 22 AWG WIRE WITH 1.52 [.060] MAX INSULATION DIAMETER.

3. CONTACTS MUST ACCEPT 0.64±0.03 [.025±.001] SQUARE POST AND REMAIN LOCKED IN POSITION.

4. IDENTIFICATION NUMBER FOR LAST CIRCUIT MAY NOT APPEAR ON ALL ASSEMBLIES.

5. DIMENSIONS IN BRACKETS ARE IN INCHES.

6. HOUSING FEATURES ARE: FEED THRU WITH LOCKING RAMP AND WITH POLARIZING TAB.

7. OBSOLETE PARTS: OBSOLETE CIS STREAMLINING PER D.RENAUD/D.SINISI

8. OBSOLETE PARTS

LEAD FREE		38.10 [1.500]	15	4–644578–5
		35.56 [1.400]	14	4–644578–4
		33.02 [1.300]	13	4–644578–3
		30.48 [1.200]	12	4–644578–2
		27.94 [1.100]	11	4–644578–1
		25.40 [1.000]	10	4–644578–0
		22.86 [.900]	9	3–644578–9
		20.32 [.800]	8	3–644578–8
		17.78 [.700]	7	3–644578–7
		15.24 [.600]	6	3–644578–6
		12.70 [.500]	5	3–644578–5
		10.16 [.400]	4	3–644578–4
		7.62 [.300]	3	3–644578–3
		5.08 [.200]	2	3–644578–2
7 SUPERSEDED	CONTAINS LEAD	38.10 [1.500]	15	~~1–644578–5~~
7 SUPERSEDED		35.56 [1.400]	14	~~1–644578–4~~
8 SUPERSEDED		33.02 [1.300]	13	~~1–644578–3~~
7 SUPERSEDED		30.48 [1.200]	12	~~1–644578–2~~
		27.94 [1.100]	11	~~1–644578–1~~
		25.40 [1.000]	10	~~1–644578–0~~
		22.86 [.900]	9	~~644578–9~~
		20.32 [.800]	8	~~644578–8~~
		17.78 [.700]	7	~~644578–7~~
		15.24 [.600]	6	~~644578–6~~
		12.70 [.500]	5	~~644578–5~~
8 SUPERSEDED		10.16 [.400]	4	~~644578–4~~
7 SUPERSEDED		7.62 [.300]	3	~~644578–3~~
OBSOLETE		5.08 [.200]	2	~~644578–2~~
		DIM A	NO.OF POSN	ASSEMBLY

644578

THIS DRAWING IS A CONTROLLED DOCUMENT.

DIMENSIONS: mm [INCHES]

TOLERANCES UNLESS OTHERWISE SPECIFIED:
0 PLC ±
1 PLC ±
2 PLC ± 0.13 [.005]
3 PLC ±
4 PLC ±
ANGLES ±

MATERIAL 1
FINISH 1

DWN S. HOOVER 03-DEC-2004
CHK D. BOSSI 03-DEC-2004
APVD D. BOSSI 03-DEC-2004
PRODUCT SPEC 108-1050
APPLICATION SPEC 114-1019
WEIGHT

TE Connectivity

NAME MTA .100 CONNECTOR ASSEMBLY 22 AWG, UL94V-0, SPECIAL

SIZE	CAGE CODE	DRAWING NO	RESTRICTED TO
A2	00779	C-644578	

CUSTOMER DRAWING SCALE 5:1 SHEET 1 OF 1 REV B3

1471-9 (3/11)

Downloaded From Oneyac.com

单击下面可查看定价，库存，交付和生命周期等信息

>>TE Connectivity(泰科)

Downloaded From Oneyac.com