DRAWING MADE IN THIRD ANGLE PROJECTION

THIS DRAWING IS UNPUBLISHED. RELEASED FOR PUBLICATION , 19 .

© COPYRIGHT 19 BY AMP INCORPORATED, HARRISBURG, PA. ALL INTERNATIONAL RIGHTS RESERVED. AMP PRODUCTS MAY BE COVERED BY U.S. AND FOREIGN PATENTS AND/OR PATENTS PENDING.

LOC G DIST 14

REVISIONS

P	F	ZONE	LTR	DESCRIPTION	DATE	APPROVED
✓	✓		D	REDRAWN-REVISED PER G-1473, G-1175, P55-0121 & P69-0122	1-5-72	
✓	✓		E	OBSOLETE 2--3 PER G-2393	3/24/87	
✓	✓		F	REV PER G-4732 JT	7/22/88	
✓	✓		G	OBSOLETE 2--2 PER G-3778 JT	11/4/92	
✓	✓		H	REV PER G-5611 DKS	2/26/01	
✓			J	REV/ 0.20-0060-93	2-6-93	

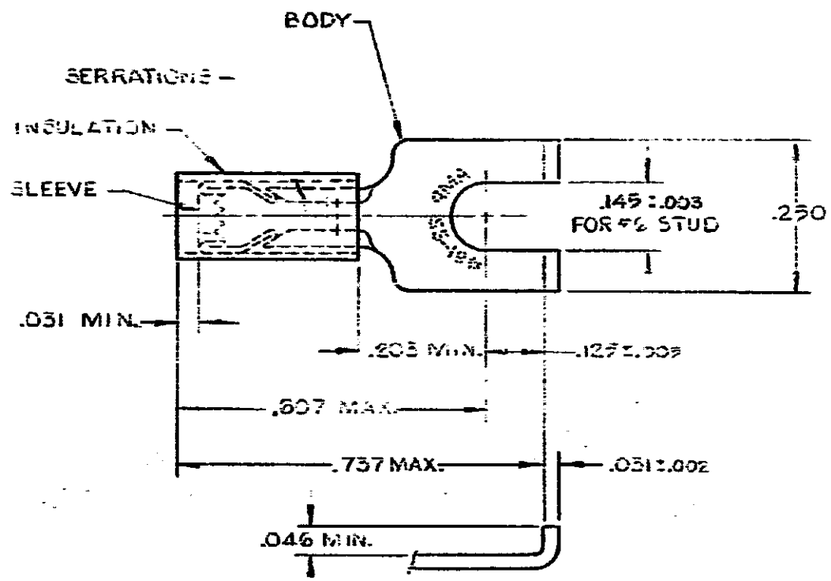

1 WIRE INSULATION DIA. =.080-.125

2 22-18 MARKING FOR MILITARY, COMMERCIAL RANGE 22-16

3 TIN PLATE (MIL-T-10727) .000100 MIN THK.

	QUANTITY	DESCRIPTION	PART NO
	100	LOOSE PC. BOX	8-322777-1
OBSOLETE	~~100~~	~~ON TAPE, SMP BOX~~	~~2-322777-3~~
OBSOLETE	1000	ON TAPE, LG. BOX	~~2-322777-2~~
	5000	ON TAPE, REEL	2-322777-1
	—"—	LOOSE PIECE	322777

UNLESS OTHERWISE SPECIFIED DIMENSIONS ARE IN INCHES. TOLERANCES ON: DECIMALS ±.005 ANGLES ± —

MATERIAL INSULATION: NYLON—RED BODY & SLEEVE: COPPER (QQ-C-576)

FINISH BODY- 3

CONTRACT NO

DR UTA/RFB 10-2-85

CHK 1/29/86

APPD

APPD

DSGN APPD

OTHER APPD

AMP | AMP INCORPORATED Harrisburg, Pa.

NAME TERMINAL, P.I.D.G., FLANGED SPADE WIRE SIZE: 22-16

SIZE	FSCM NO	DRAWING NO
B	00779	322777

SCALE NTS SHEET 1 OF 1

AMP 1470-17

CUSTOMER DRAWING

Downloaded From Oneyac.com

单击下面可查看定价，库存，交付和生命周期等信息

>>TE Connectivity(泰科)

Downloaded From Oneyac.com