THIS DRAWING IS UNPUBLISHED. RELEASED FOR PUBLICATION -,- .
© COPYRIGHT - By - ALL RIGHTS RESERVED.

| LOC | DIST |
|---|---|
| AF | 50 |

REVISIONS

| P | LTR | DESCRIPTION | DATE | DWN | APVD |
|---|---|---|---|---|---|
| | D5 | REVISED PER ECR-14-017225 | 18NOV2014 | GRZ | JL |

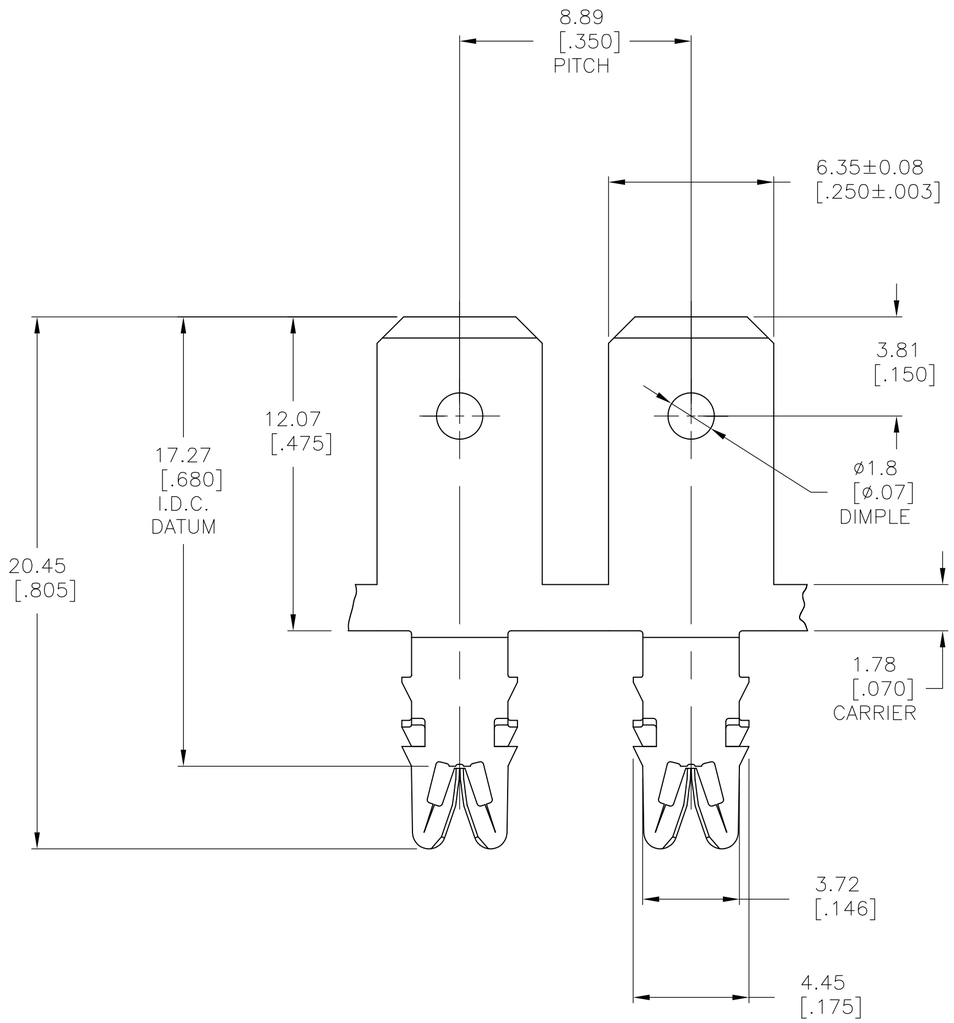


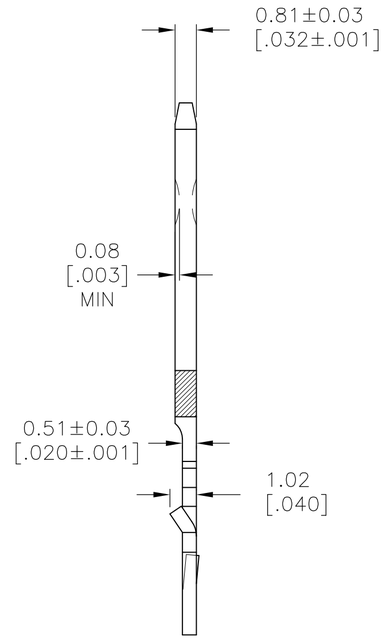


1 SPECIFICATIONS:
MAGNET WIRE #18 – #34 AWG COPPER 1.02mm [.040"] – 0.16mm[.006"] DIA. OTHER SIZES MAY BE ACCOMODATED, CONSULT TYCO ELECTRONICS FOR APPROVAL.

2 POCKET RECOMMENDATION: 1601425

3 TERMINAL APPLICATION TO COMPLY WITH TYCO ELECTRONICS SPECIFICATION 114-13166 FIGURE 6

4 TWO (2) TERMINALS SHOWN FOR ILLUSTRATION PURPOSES ONLY.

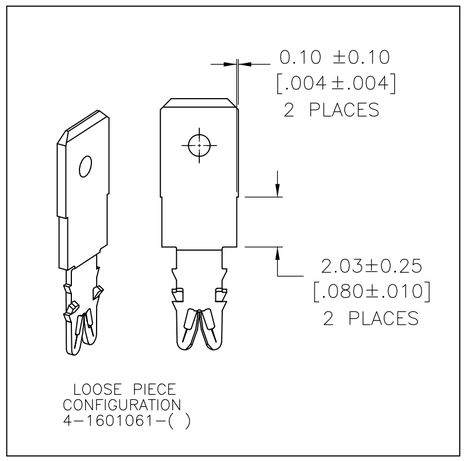


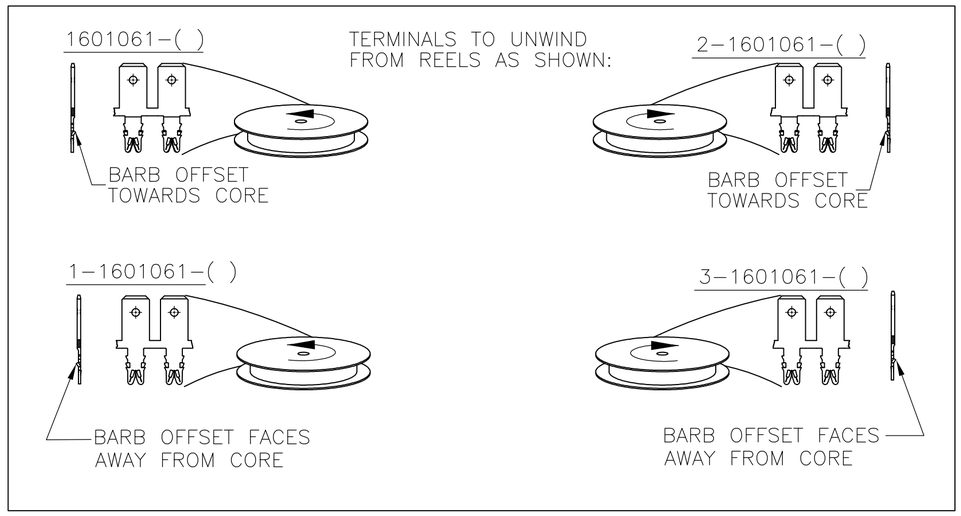


| | FINISH | REFERENCE PART NUMBER | PART NUMBER |
|---|---|---|---|
| | – | – | – |
| | PRE TIN PLATE | -- | 3-1601061-2 |
| | PRE TIN PLATE | 131-128-002 | 2-1601061-2 |
| OBSOLETE | ~~UNPLATED~~ | ~~131-128-000~~ | ~~2-1601061-1~~ |
| | PRE TIN PLATE | -- | 1-1601061-2 |
| | PRE TIN PLATE | 131-127-002 | 1601061-2 |

THIS DRAWING IS A CONTROLLED DOCUMENT.

DIMENSIONS: mm [INCHES]

TOLERANCES UNLESS OTHERWISE SPECIFIED:
0 PLC ± –
1 PLC ± 0.25 [.01]
2 PLC ± 0.13 [.005]
3 PLC ± –
4 PLC ± –
ANGLES ± –

MATERIAL: BRASS, 1/2 HARD
FINISH: SEE TABLE

DWN J.WELLER 11JAN2002
CHK M.FEHER 11JAN2002
APVD K.RANDOLPH 11JAN2002
PRODUCT SPEC 108-2085
APPLICATION SPEC – (3)
WEIGHT –

TE Connectivity

NAME: STD. RANGE WIRE TO .250 X .032 MULTI-BARB TAB SIAMEZE TERMINAL

SIZE A2 | CAGE CODE 00779 | DRAWING NO C-1601061 | RESTRICTED TO –

CUSTOMER DRAWING | SCALE 6:1 | SHEET 1 OF 1 | REV D5

1471-9 (3/11)

Downloaded From Oneyac.com

单击下面可查看定价，库存，交付和生命周期等信息

>>TE Connectivity(泰科)

Downloaded From Oneyac.com